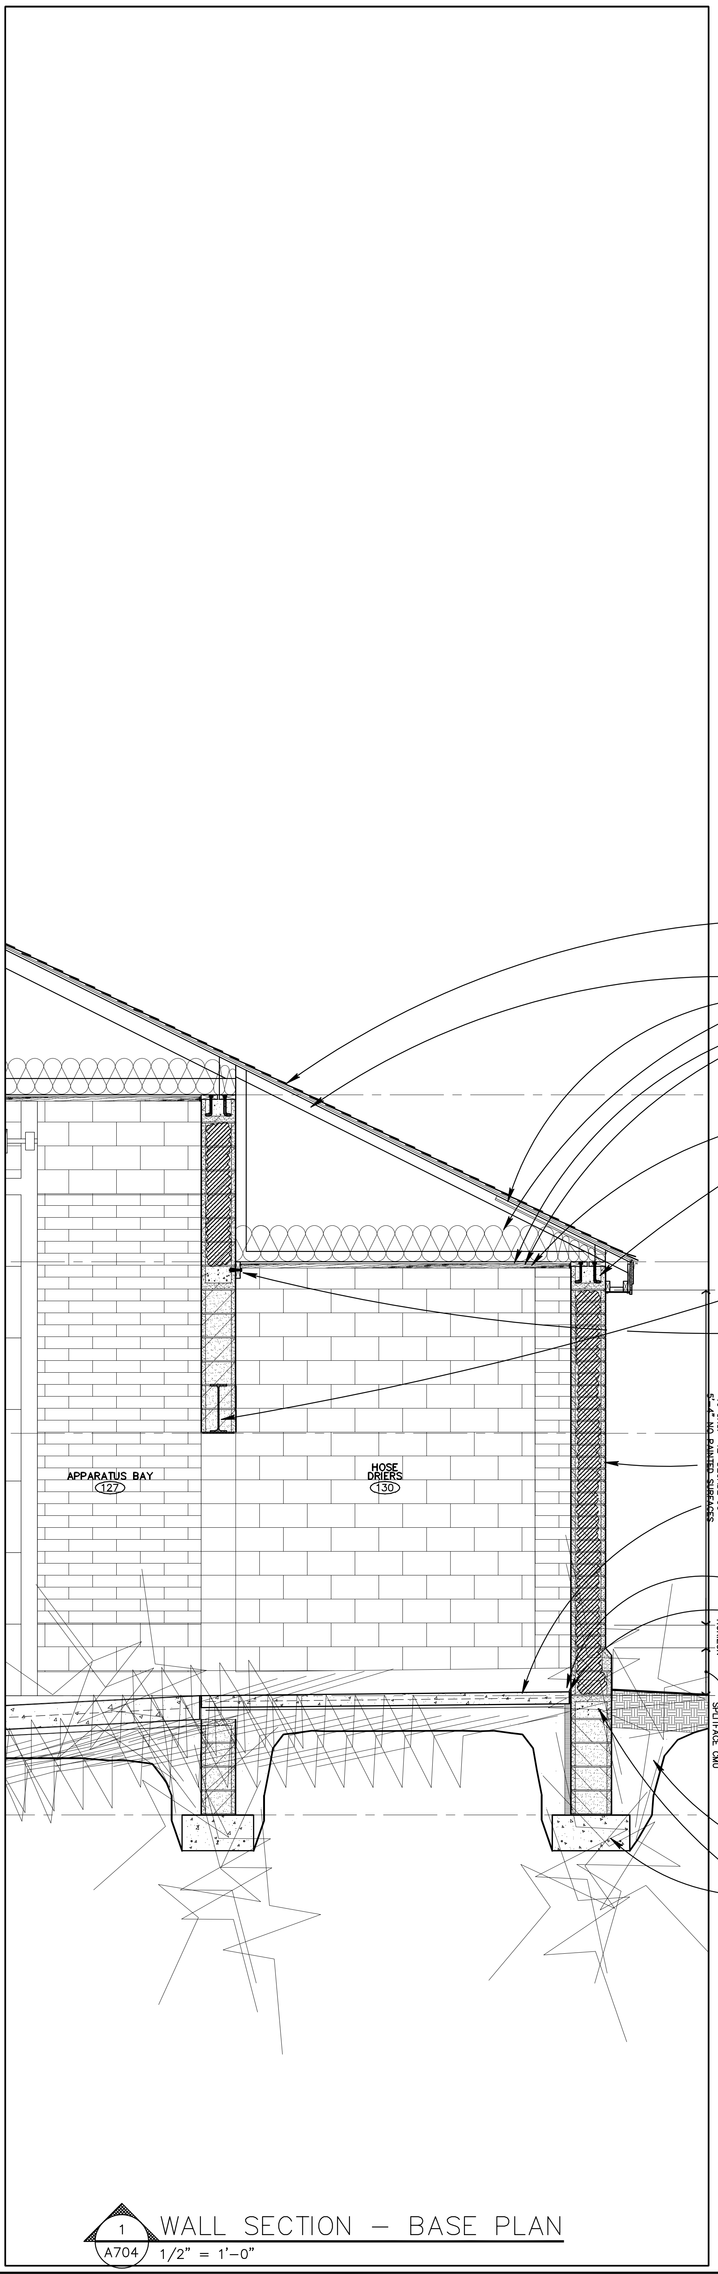

1 A704 WALL SECTION - BASE PLAN
1/2" = 1'-0"

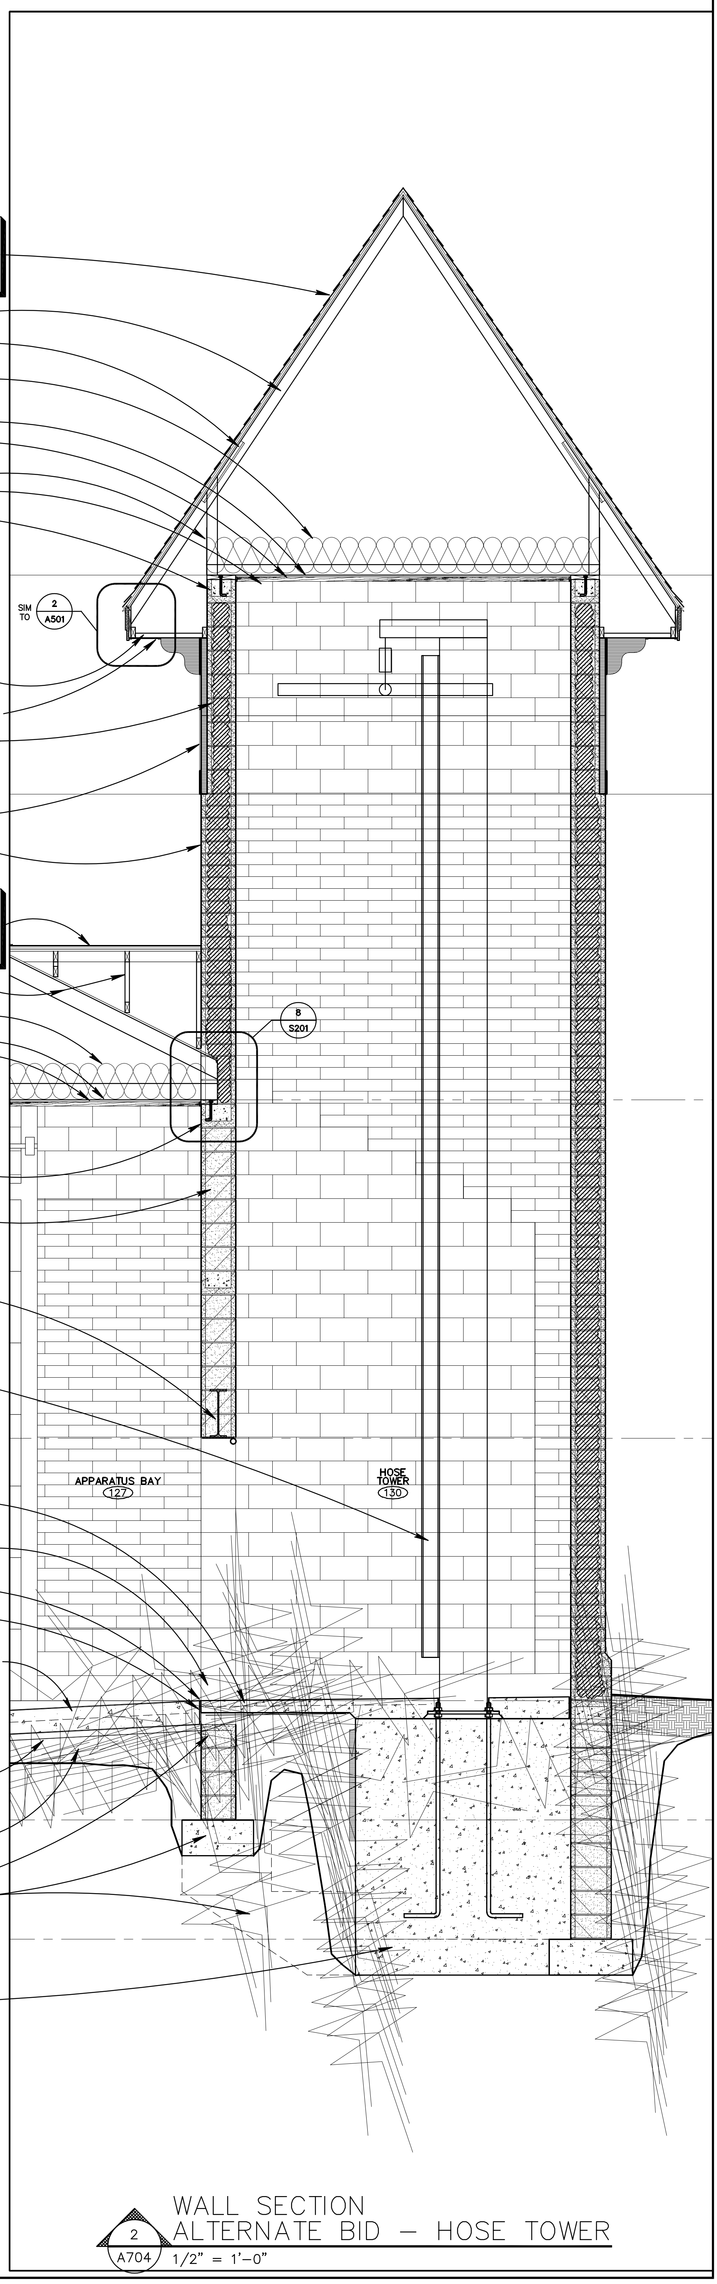

2 A704 WALL SECTION
ALTERNATE BID - HOSE TOWER
1/2" = 1'-0"

SHEET NO.	PROJECT NO.		
A704	99054A	05/12/00	KJT

NEW FIRE STATION #2 FOR
GERMANTOWN FIRE DEPARTMENT

EDISON DRIVE
GERMANTOWN, WISCONSIN 53022

FISCHER-FISCHER-THEIS, INC. ARCHITECTS · ENGINEERS · PLANNERS
S22 W22660 BROADWAY · WAUKESHA, WISCONSIN 53186-8199
(262) 547-6969 · FAX (262) 547-6960 · E-MAIL: fft@execpc.com