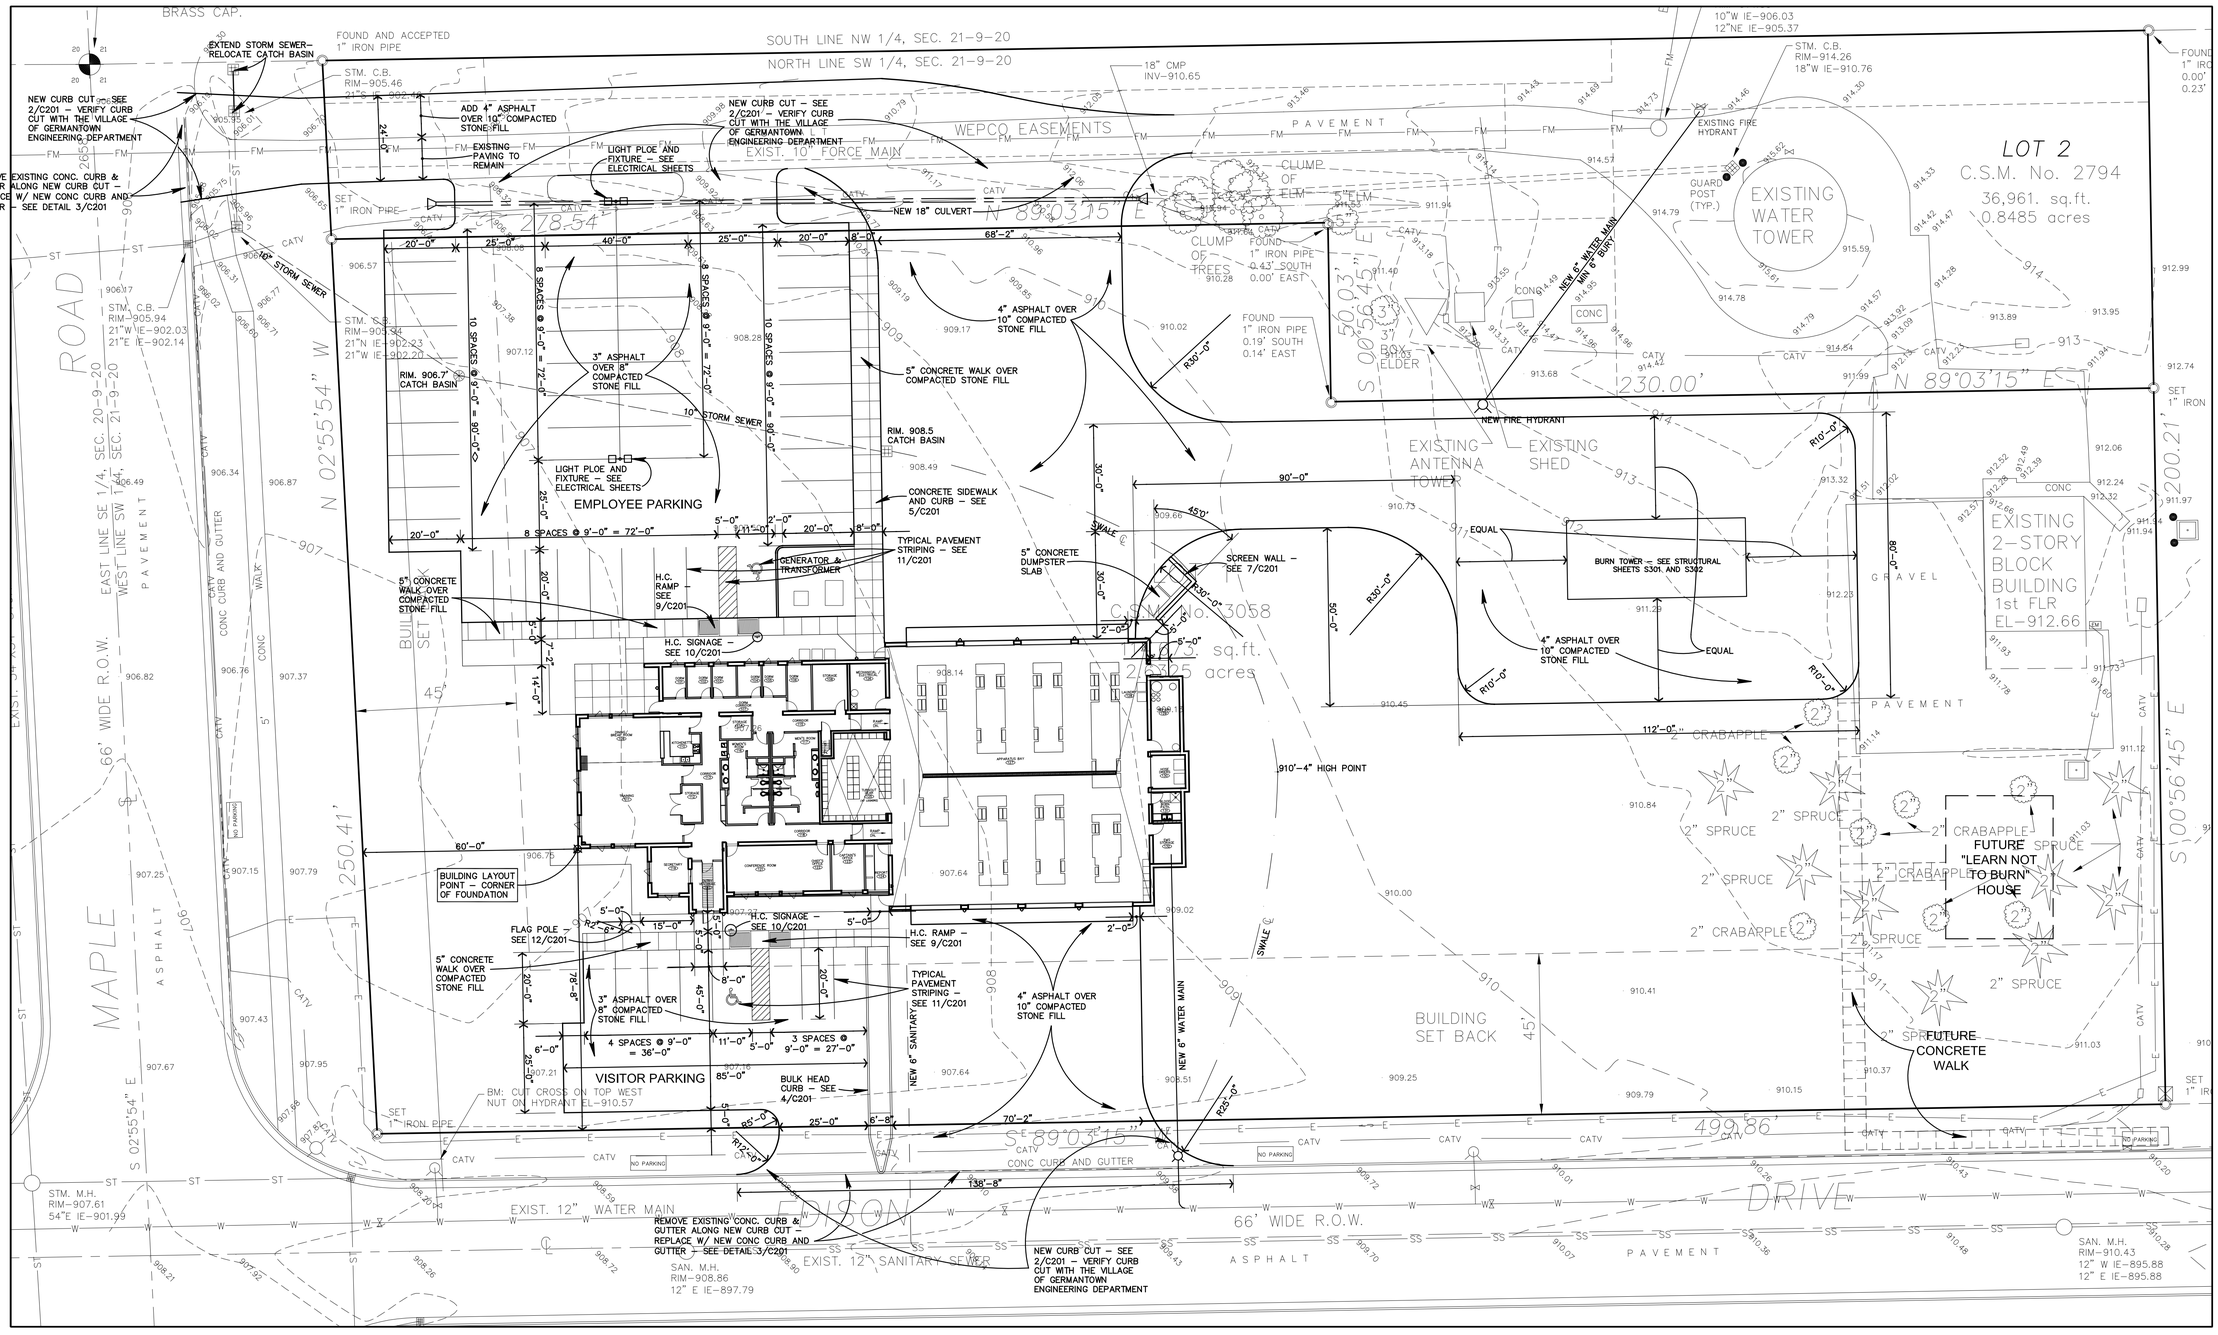

SITE DEVELOPMENT PLAN

1" = 20'-0"

FISCHER-FISCHER-THEIS, INC.
ARCHITECTS · ENGINEERS · PLANNERS
S22 W22660 BROADWAY · WAUKESHA, WISCONSIN 53186-8199
(262) 547-6960 · FAX (262) 547-6969 · E-MAIL: fft@sscpc.com

NEW FIRE STATION #2 FOR GERMANTOWN FIRE DEPARTMENT

EDISON DRIVE
GERMANTOWN, WISCONSIN 53022

05/12/00	KJT	

PROJECT NO. 99054A

SHEET NO. C101